REVISIONS		
26/07/11	A	Plot 3 Amended, east-west site section added
16/08/11	B	Notes Amended, Gates between plot 2&3 removed

PROPOSED STREET ELEVATION
(1 : 100)

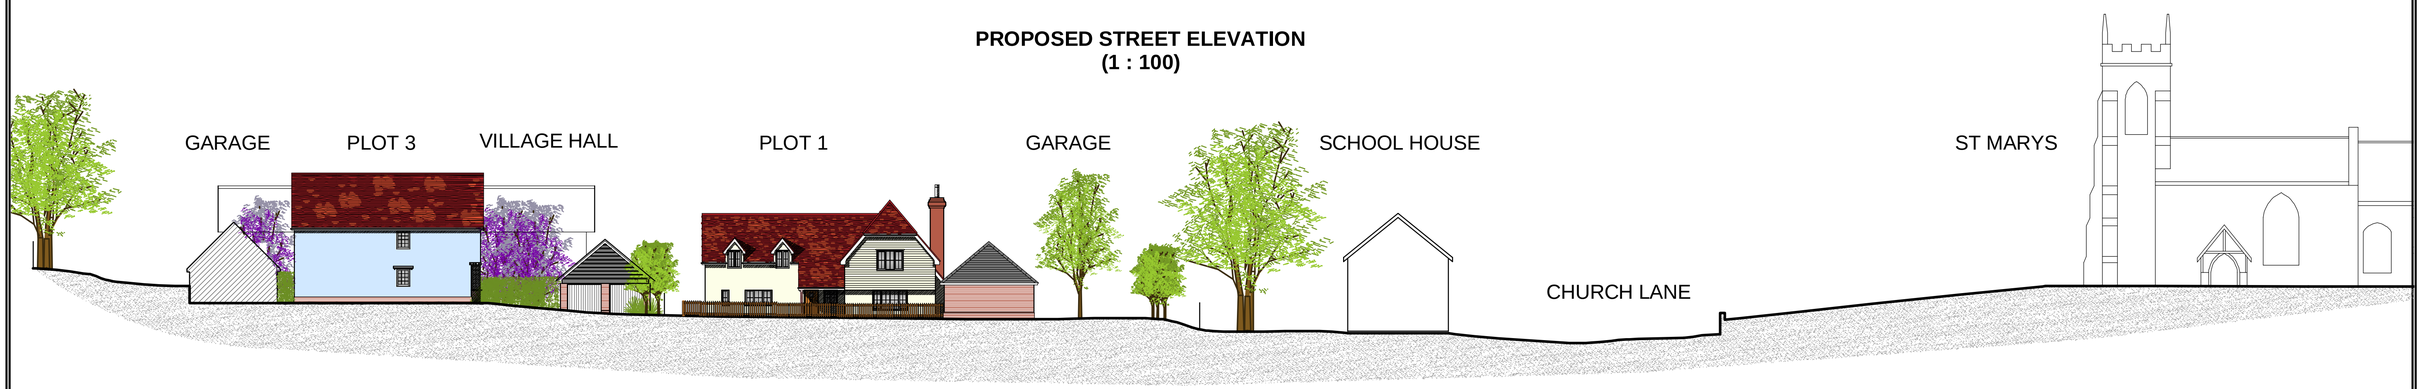

PROPOSED NORTH-SOUTH SITE SECTION A-A
(1 : 200)

PROPOSED EAST-WEST SITE SECTION B-B
(1 : 200)

This drawing and design remain the property of BRD TECH LTD and should not be reproduced or altered in any way without their consent.
All dimensions, levels and information indicated is to be verified on site prior to the commencement of any work on site. Any discrepancies are to be reported to BRD Tech Limited directly.

meters 1:50
0 1 2 3 4 5
meters 1:100
0 1 2 3 4 5 6 7 8 9 10

Bell Street Studios
Bell Street, Sawbridgeworth
Hertfordshire
CM21 9AN

T: 01279 600110
F: 01279722004

enquires@brdtech.co.uk
www.brdtech.co.uk

SUSTAINABLE ARCHITECTURE

project

PROPOSED DEVELOPMENT AT CHURCH VIEW WIDDINGTON, NEWPORT.

TITLE

PROPOSED STREET ELEVATIONS AND SITE SECTION

scale at a1	date	drn by
1:100 1:200	JUN 11	IG

ref	rev
BRD/11/033/200	B

Corporate Building Engineers
ACCREDITED elmhurst energy
THE CODE FOR SUSTAINABLE HOMES
BUILDING CONTROL Partner

SCALE FROM THIS DRAWING AT YOUR OWN RISK.